TABLE OF CONTENTS

Council Meeting Agenda	**1-2**
Permit Approval – Krewe of Agape Parade	**3-4**
Permit Approval – Bethlehem Missionary & New Pilgrim Baptist Church Annual Martin Luther King Jr. Day March/Rally	**5-6**
Ordinance 26-82	**7-8**
Ordinance 26-83	**9-10**
Resolution R26-152	**11-12**
Resolution R26-153	**13-25**
Resolution R26-154	**26-32**

2026 Council Meeting Schedule

2027 Council Meeting Schedule

AGENDA
ST. JOHN THE BAPTIST PARISH COUNCIL
REGULAR MEETING, TUESDAY, NOVEMBER 24TH, 2026
6:00 PM
ST. JOHN THE BAPTIST PARISH GOVERNMENT COMPLEX
1811 W. AIRLINE HWY.
COUNCIL CHAMBERS
LAPLACE, LOUISIANA
ROBERT ARCURI - CHAIRMAN
TAMMY HOUSTON - VICE-CHAIRWOMAN

I. **CALL TO ORDER**
II. **ROLL CALL**
III. **OPENING PRAYER**
IV. **PLEDGE OF ALLEGIANCE**
V. **PUBLIC COMMENT - AGENDA ITEMS ONLY** (3 minutes per citizen)

VI. **CONSENT AGENDA**

A) Approval of Minutes - November 10th, 2026, Council Meeting

B) Permit Approval - Krewe of Agape Parade - February 7, 2027 - the route is as follows - Depart from St. John Parish Civic Center, turn on Airline Highway onto Main Street to West 5th Street, down Hemlock Street, cross Airline onto Carrollwood turn onto Greenwood to Fairway exiting on Belle Terre Blvd.

C) Permit Approval - Bethlehem Missionary Baptist Church & New Pilgrim Baptist Church - Annual Martin Luther King Jr. Day March/Rally - January 18, 2026 - The line up starts at 8:00 AM at the intersection of 400 Ory Drive and Belle Pointe Boulevard, LaPlace, LA. The march will commence at 9:00 AM, proceeding up Belle Pointe Boulevard, down the Airline Highway to the Percy Herbert Building, 1801 W. Airline Highway, LaPlace, LA where the rally will begin

VII. **REPORTS**

A) President's Report

B) Jaclyn Hotard - Monthly Financial Report (October 2026)

VIII. **PUBLIC HEARING AND CONSIDERATION OF ORDINANCE(S)**

A) 26-82 - An ordinance to designate the official seal for St. John the Baptist Parish (R. Arcuri)

B) 26-83 - An ordinance to provide that formal authorization from the St. John the Baptist Parish Council shall be required for any proposed change of the official seal for St. John the Baptist Parish (R. Arcuri)

IX. **NEW BUSINESS**

A) Jaclyn Hotard/Peter Montz - Resolution - R26-152 - A Resolution authorizing St. John the Baptist Parish to advertise and solicit bids for the Reserve Sidewalk Streetlight Project

B) **Jaclyn Hotard/Peter Montz - Resolution - R26-153** - A Resolution authorizing St. John the Baptist Parish to amend the Intergovernmental Agreement with the Pontchartrain Levee District for permanent road easements and permanent work area easements to accomplish the construction and operation of the West Shore Lake Pontchartrain Hurricane and Storm Damage Risk Reduction System

C) **Jaclyn Hotard/Peter Montz - Resolution - R26-154** - A Resolution authorizing St. John the Baptist Parish to extend the Professional Services Agreement with Elos Environmental, LLC for Emergency Preparedness Support FEMA Substantial Damage Determination Services

X. INTRODUCTION OF ORDINANCES

XI. ADJOURNMENT

St. John the Baptist Parish, will upon request and three (3) days advance notice, provide reasonable accommodation to any disabled individual wishing to attend the meeting. Anyone requiring reasonable accommodation is requested to contact Mrs. Stacey Cador at (985) 652-9569 (voice) or the Louisiana Relay Service 1-800-846-5277 and ask for St. John the Baptist Parish at (985) 652-9569.

ST. JOHN THE BAPTIST PARISH
DEPARTMENT OF PUBLIC SAFETY
OFFICE OF EMERGENCY PREPAREDNESS

I have reviewed the attached request for: Krewe of Agape Parade

PURPOSE: Krewe of Agape Parade is scheduled for Sunday, February 7, 2027. The route is as follows: depart from St. John Parish Civic Center, turn on Airline Highway onto Main Street to West 5th Street, down Hemlock Street, cross Airline onto Carrollwood, turn onto Greenwood to Fairway exiting on Belle Terre Blvd.

(See attached parade route)

and hereby recommend to the St. John the Baptist Parish Council:

(Please check)

Travis Perrilloux, Interim Director of Public Safety ☑ **ADOPTION** ☐ **REJECTION**

Michael K. Tregre, Sheriff ☐ **ADOPTION** ☐ **REJECTION**

REMARKS/RESTRICTIONS: _____

_____

_____

_____

_____ 11/17/26

Travis Perrilloux, Interim Director of Public Safety — Date

Refused to sign 11/17/26

Michael K. Tregre, Sheriff — Date

Donna A Barker 11/17/26

Received by — Date Received

3

Post Office Box 160
Reserve, Louisiana, 70084
985-652-6707

Nov. 9, 2026

To: St. John Parish Council

Re: Permit Request for Mardi Gras Parade 02/07/2027

This letter is to request a parade permit for Mardi Gras 2027 for the above listed organization to host its annual parade in the Laplace Parade.

The Laplace parade is scheduled for Sunday, February 7, 2027. The route is as follows: depart from St. John Parish Civic Center, turn on Airline highway onto Main Street to West 5th street, down Hemlock street, cross the airline onto Carrollwood, turn onto Greenwood to Fairway exiting on Belle Terre Blvd.

As of last year, the parade began at 11:00 a.m. If any other information is required, please feel to contact Krewe of Agape Parade Captain April James @ (504)230-4642.

Sincerely,

April James, Parade Captain 2027

ST. JOHN THE BAPTIST PARISH
DEPARTMENT OF PUBLIC SAFETY
OFFICE OF EMERGENCY PREPAREDNESS

I have reviewed the attached request for: Bethlehem Missionary Baptist Church & New Pilgrim Baptist Church – Annual Martin Luther King Jr. Day March/Rally

PURPOSE: Bethlehem Missionary Baptist Church and New Pilgrim Baptist Church are requesting a permit for the annual Martin Luther King Jr. Day March/Rally in St. John the Baptist Parish on January 18, 2027. The line up starts at 8:00 AM at the intersection of 400 Ory Drive and Belle Pointe Boulevard, LaPlace, LA. The march will commence at 9:00 AM, proceeding up Belle Pointe Boulevard, down the Airline Highway to the Percy Herbert Biulding, 1801 W. Airline Highway, LaPlace, LA where the rally will begin.

(See attached paperwork)

and hereby recommend to the St. John the Baptist Parish Council:

(Please check one)

Travis Perrilloux, Interim Director of Public Safety ☑ **ADOPTION** ☐ **REJECTION**
Michael K. Tregre, Sheriff ☐ **ADOPTION** ☐ **REJECTION**

REMARKS/RESTRICTIONS: _____

_____

_____

_____

_____ 11/17/26
Travis Perrilloux, Interim Director of Public Safety — Date

Refuse to sign _____ 11/17/26
Michael K. Tregre, Sheriff — Date

Donna A Barker 11/17/26
Received by — Date Received

BETHLEHEM MISSIONARY
BAPTIST CHURCH

Bethlehem Missionary Baptist Church
147 East 20th Street, Reserve, LA 70084
(985)-536-4357
Pastor, Forell Bering Sr.

November 12, 2026

Greetings St. John the Baptist Parish Council

Bethlehem Missionary Baptist Church and New Pilgrim Baptist Church under the leadership of Pastor Forell Bering Sr. is requesting a permit for the annual Martin Luther King Jr. Day March/Rally in St. John the Baptist Parish on January 18, 2027. The line up starts at 8:00 AM at the intersection of 400 Ory Drive and Belle Pointe Boulevard, Laplace, LA. The march will commence at 9:00 AM, proceeding up Belle Point Boulevard, down Airline Highway to the Percy D. Herbert Building, 1801 West Airline Highway, Laplace, LA where the rally will begin. If you have any questions or need additional information, please feel free to contact Pastor Forell Bering Sr. at (504) 914-5855, or LaToya Haley at (504) 782-6032.

Thanks and Have a Great Day!

Many Blessings,

Rev. Forell Bering Sr.

ST. JOHN THE BAPTIST PARISH GOVERNING AUTHORITY

PARISH OF ST. JOHN THE BAPTIST

STATE OF LOUISIANA

Council Chair Arcuri introduced the ordinance on Tuesday, November 10, 2026.

Council member _____ moved to approve the ordinance.

Council member _____ offered a second to the motion.

***

ORDINANCE NO. 26-82
DESIGNATION OF THE OFFICIAL SEAL FOR ST. JOHN THE BAPTIST PARISH

An ordinance to designate the official seal for St. John the Baptist Parish.

***

The St. John the Baptist Parish Council hereby ordains:

A. For any ordinance, policy, or other controlling authority wherein the official seal for St. John the Baptist is identified, mentioned, or referenced, "official seal" shall mean:

Any depiction, design, device, or inscription so created to identify St. John the Baptist Parish as a local governmental subdivision of the State of Louisiana, pursuant to Article 6 §7 – *Powers of Other Local Governmental Subdivisions* – of the Louisiana Constitution of 1978 that is formally adopted by the St. John the Baptist Parish Council.

B. The formal adoption required herein shall be enacted by ordinance, in accordance with Article IV, Section A – *Acts Requiring an Ordinance* – of the St. John the Baptist Parish Home Rule Charter.

C. A color copy of the rendering or picture of the proposed change to the official seal shall be attached to the proposed ordinance as an exhibit for introduction by the St. John the Baptist Parish Council.

D. The proposed change to the official seal that is formally adopted as an exhibit to the ordinance by the St. John the Baptist Parish Council shall be designated as the "Official Seal for St. John the Baptist Parish."

E. Nothing in this ordinance shall be construed to limit, restrict, or remove any discretion of the St. John the Baptist Parish Council to formally adopt a proposed change to the official seal for St. John the Baptist Parish.

F. This ordinance shall retroactively apply to January 1, 2026.

G. Failure of any public servant, as defined under LSA–R.S. 42:1102 (18), to comply with the requirements of this ordinance shall be deemed to have engaged in the conduct of malfeasance in office, pursuant to LSA – R.S. 14:134, *et. seq.*

This ordinance shall become effective on the fifth (5th) day following its publication in the official Parish Journal, pursuant to Article IV, Section C (2) - *Submission of Ordinances & Resolutions to the Parish President* - of the St. John the Baptist Parish Home Rule Charter.

The above ordinance having been submitted to a vote; the vote thereon was as follows:

YEAS: NAYS: ABSENT: ABSTAINING:

Thus, this ordinance is declared adopted on the ___ day of _____ 2026.

COUNCIL CHAIRPERSON	SECRETARY TO THE COUNCIL	PARISH PRESIDENT
Date signed	Date signed	Date signed

CERTIFIED, to be a true and correct copy of an ordinance adopted by the St. John the Baptist Parish Council on the ___ day of _____ 2026.

SECRETARY TO THE COUNCIL

ST. JOHN THE BAPTIST PARISH GOVERNING AUTHORITY

PARISH OF ST. JOHN THE BAPTIST

STATE OF LOUISIANA

Council Chair Arcuri introduced the ordinance on Tuesday, November 10, 2026.

Council member _____ moved to approve the ordinance.

Council member _____ offered a second to the motion.

***

ORDINANCE NO. 26-83
CHANGE OF THE OFFICIAL SEAL FOR ST. JOHN THE BAPTIST PARISH

An ordinance to provide that formal authorization from the St. John the Baptist Parish Council shall be required for any proposed change of the official seal for St. John the Baptist Parish.

***

The St. John the Baptist Parish Council hereby ordains:

A. The Parish President shall obtain formal authorization from the St. John the Baptist Parish Council to propose any change of the official seal for St. John the Baptist Parish.

B. The formal authorization required herein may only be granted through a resolution adopted by the St. John the Baptist Parish Council, in accordance with Article IV, Section H – *Resolutions* – of the St. John the Baptist Parish Home Rule Charter.

C. For purposes of this ordinance, "change" shall mean:

1. Any alteration, change, and/or modification to any part of the design of the official seal for St. John the Baptist Parish; and

2. A complete change of the design of the official seal for St. John the Baptist Parish.

D. Failure of any public servant, as defined under LSA–R.S. 42:1102 (18), to comply with the requirements of this ordinance shall be deemed to have engaged in the conduct of malfeasance in office, pursuant to LSA – R.S. 14:134, *et. seq.*

This ordinance shall become effective on the fifth (5th) day following its publication in the official Parish Journal, pursuant to Article IV, Section C (2) - *Submission of Ordinances & Resolutions to the Parish President* - of the St. John the Baptist Parish Home Rule Charter.

The above ordinance having been submitted to a vote; the vote thereon was as follows:

YEAS: NAYS: ABSENT: ABSTAINING:

Thus, this ordinance is declared adopted on the ___ day of _____ 2026.

COUNCIL CHAIRPERSON	SECRETARY TO THE COUNCIL	PARISH PRESIDENT
Date signed	Date signed	Date signed

CERTIFIED, to be a true and correct copy of an ordinance adopted by the St. John the Baptist Parish Council on the ___ day of _____ 2026.

SECRETARY TO THE COUNCIL

ST. JOHN THE BAPTIST PARISH COUNCIL
STATE OF LOUISIANA

RESOLUTION
R26-152

Councilman _____ proposed and Councilman _____ seconded the following resolution:

THE ST. JOHN THE BAPTIST PARISH COUNCIL HEREBY RESOLVES:

A RESOLUTION AUTHORIZING ST. JOHN THE BAPTIST PARISH TO ADVERTISE AND SOLICIT BIDS FOR THE RESERVE SIDEWALK STREETLIGHT PROJECT

WHEREAS, Article IV, Section H (2) and (5) of the St. John the Baptist Parish Home Rule Charter permits the Parish Council to adopt a resolution when authorizing a designated person(s) to execute a previously approved contract on its behalf and/or to perform a ministerial act related to the administrative business of the Parish; and,

WHEREAS, St. John the Baptist Parish has received approval from the LOCD-DR for the Reserve Sidewalk Restoration Project in the amount of $1,307,614 CDBG-DR Funds, under the Parish's Resilient Communities Infrastructure Project Allocation; and,

WHEREAS, the project will consist of installing pedestrian trail lights along the new sidewalks along River Road (LA 44) from Central Avenue to East 31st Street in Reserve, LA; and,

WHEREAS, the estimated cost of the project is $691,900 and will be funded through the Grant award received from LOCD-DR.

NOW, THEREFORE BE IT RESOLVED, by the St. John the Baptist Parish Council, that St. John the Baptist Parish is hereby authorized to advertise and solicit bids for the Reserve Sidewalk Streetlight Project.

This resolution having been submitted to a vote, the vote thereon was as follows:

YEAS:
NAYS:
ABSTAIN:
ABSENT:

And, the resolution was declared adopted on this, the _____ day of _____ 2026.

_____

Council Chairman

_____

Legislative Assistant

//

Approved: _____

Veto: _____

_____

Parish President

* * * * *

C E R T I F I C A T E

I, Donna Barber, Legislative Assistant of the Council of the Parish of St. John, State of Louisiana, hereby certify that the foregoing is a true and correct copy of a resolution adopted by the St. John Parish Council in regular meeting held on the_____ day of _____ 2026.

Signed at Laplace, Louisiana this_____ day of _____ 2026.

_____

Donna Barber
Legislative Assistant

(S E A L)

ST. JOHN THE BAPTIST PARISH COUNCIL
STATE OF LOUISIANA

RESOLUTION
R26-153

Councilman _____ proposed and Councilman _____ seconded the following resolution:

THE ST. JOHN THE BAPTIST PARISH COUNCIL HEREBY RESOLVES:

A RESOLUTION AUTHORIZING THE ST. JOHN THE BAPTIST PARISH TO AMEND THE INTERGOVERNMENTAL AGREEMENT WITH THE PONTCHARTRAIN LEVEE DISTRICT FOR PERMANENT ROAD EASEMENTS AND PERMANENT WORK AREA EASEMENTS TO ACCOMPLISH THE CONSTRUCTION AND OPERATION OF THE WEST SHORE LAKE PONTCHARTRAIN HURRICANE AND STORM DAMAGE RISK REDUCTION SYSTEM

WHEREAS, Article IV, Section H (2) and (5) of the St. John the Baptist Parish Home Rule Charter permits the Parish Council to adopt a resolution when authorizing a designated person(s) to execute a previously approved contract on its behalf and/or to perform a ministerial act related to the administrative business of the Parish; and

WHEREAS, Pontchartrain Levee District (PLD) is a Levee District representing the Parishes of St. Charles, St. John the Baptist, St. James, Ascension, Iberville and East Baton Rouge, State of Louisiana; and

WHEREAS, PLD and the State of Louisiana, Coastal Protection and Restoration Authority (CPRA) are the non-federal sponsors for the West Shore Lake Pontchartrain, Hurricane and Storm Damage Risk Reduction System, St. Charles and St. John the Baptist Parish, Louisiana; and

WHEREAS, the non-federal sponsors are required to obtain certain rights of ways and easements needed in order to accomplish the construction and operation of the project to further benefit and protect the citizens of the respective Parishes as set forth above; and

WHEREAS, Amendment No. 1 grants Permanent Road Easements, Permanent Work Area Easements and Utility Easements to PLD, its successor and or assigns for construction of the Access Roads D and F; and

WHEREAS, PLD and St. John the Baptist Parish desire to take advantage of the Constitution and Laws of the State of Louisiana to enter into an Intergovernmental Agreement; and

WHEREAS, the construction of the 18-mile levee will provide hurricane and storm damage risk reduction to residents and businesses on the East Bank of the Mississippi River in St. John the Baptist Parish.

NOW, THEREFORE, BE IT RESOLVED, by the St. John the Baptist Parish Council, that Parish President Jaclyn Hotard is hereby duly authorized and empowered on behalf of the St. John the Baptist Parish Council to sign and execute Amendment No. 1 of the Intergovernmental Agreement between St. John the Baptist Parish and the Pontchartrain Levee District.

This resolution having been submitted to a vote, the vote thereon was as follows:

YEAS:
NAYS:
ABSTAIN:
ABSENT:

And, the resolution was declared adopted on this, the _____ day of _____ 2026.

_____
Council Chairman

_____
Legislative Assistant

Approved: _____

Veto: _____

_____
Parish President

* * * * *

C E R T I F I C A T E

I, Donna Barber, Legislative Assistant of the Council of the Parish of St. John, State of Louisiana, hereby certify that the foregoing is a true and correct copy of a resolution adopted by the St. John Parish Council in regular meeting held on the _____ day of _____ 2026.

Signed at Laplace, Louisiana this _____ day of _____ 2026.

_____
Donna Barber
Legislative Assistant

(S E A L)

UNITED STATES OF AMERICA

STATE OF LOUISIANA

AMENDMENT NO. 1 TO
INTERGOVERNMENTAL AGREEMENT BETWEEN
THE PONTCHARTRAIN LEVEE DISTRICT
AND
ST. JOHN THE BAPTIST PARISH

THIS AMENDMENT NO. 1 TO INTERGOVERNMENTAL AGREEMENT (hereafter "Amendment") is entered into and effective on, _____, 2026, (hereafter "Effective Date") by and between:

THE PONTCHARTRAIN LEVEE DISTRICT (hereinafter "PLD"), a political subdivision of the State of Louisiana, domiciled in Lutcher, Parish of St. James, State of Louisiana, represented herein by its President, Randy T. Clouatre, Sr., duly authorized by a Resolution passed the Pontchartrain Levee District, Board of Commissioners, on the ___ day of _____, 2026, a copy of which attached hereto and made a part hereof, whose address is 2069 Railroad Avenue, Lutcher, Louisiana 70071; and

ST. JOHN THE BAPTIST PARISH (hereinafter "SJB"), a political subdivision of the State of Louisiana, domiciled in Parish of St. John the Baptist, State of Louisiana, represented herein by its President, Jaclyn Hotard, duly authorized by a _____, passed by St. John the Baptist Parish Council on the __ day of _____, 2026, a copy of which is attached hereto and made a part hereof, and whose mailing address is 1811 W. Airline Highway, LaPlace, Louisiana 70068;

(collectively referred to herein as the "Parties"), WHO HEREBY AGREE AS FOLLOWS:

WHEREAS, PLD and SJB entered an Intergovernmental Agreement, dated March 7, 2022, recorded in the St. John the Baptist conveyance records in Instrument No. 387483-CO on March 9, 2022; and

WHEREAS, in said Agreement SJB transferred certain rights-of-way and easements to PLD necessary for the construction and operation of the West Shore Lake Pontchartrain Hurricane and Storm Damage Risk Reduction System Project (hereinafter "Project") in St. Charles and St. John the Baptist Parishes, Louisiana to further benefit and protect the citizens of the respective Parishes; and

WHEREAS, pursuant to the Project Partnership Agreement, the U.S. Army Corps of Engineers (hereinafter referred to as "USACE"), requested that PLD, together with their co-Non-Federal Sponsor, the State of Louisiana through the Coastal Protection and Restoration Authority (hereinafter referred to as "CPRA"), obtain a Utility Easement adjacent to Access Road F; and

WHEREAS, now SJB does hereby desire to amend the rights-of-way and easements granted to PLD, its successors and or assigns for construction and operation of the Project;

NOW, THEREFORE, PLD and SJB do hereby agree to amend and modify the Intergovernmental Agreement, dated March 7, 2022, recorded in the St. John the Baptist conveyance records in Instrument No. 87483-CO on March 9, 2022; by amending Article 1, Article 3, Article 5, and Exhibit "E" as follows:

Article 1. Amend title to PERPETUAL ROAD EASEMENT/TEMPORARY WORK AREA EASEMENT/UTILITY EASEMENT

Replace paragraph 1 in Article 1. with the following:

SJB does hereby grant and convey unto PLD a perpetual and assignable right of way, servitudes, and easements for, on, over and across the land described hereinafter and identified as being a non-exclusive and assignable perpetual easement and right-of-way for the location, construction, operation, maintenance, alteration and replacement of road(s) and appurtenances thereto; together with the right to trim, cut, fell and remove therefrom all trees, underbrush, obstructions and other vegetation, structures, or obstacles within the limits of the right-of-way; reserving, however, to the owners, their heirs and assigns, the right to cross over or under the right-of-way as access to their adjoining land; subject, however, to existing easements for public roads and highways, public utilities, railroads and pipelines.

SJB did further grant and convey unto PLD a Temporary Work Area Easement being a non-exclusive and assignable temporary easement, beginning March 7, 2022, which terminated October 19, 2026, for use by the PLD and the United States of America, its representatives, agents, and contractors as a work area and access route and/ or right-of-way in, on, over, and across the land described, including the right to move, store and remove equipment and supplies, and erect and remove temporary structures on the land and to perform any other work necessary and incident to the construction of the Project; together with the right to trim, cut, fell and remove therefrom all trees, underbrush, obstructions and other vegetation, structures, or obstacles within the limits of the right-of-way, reserving, however, to the owners, their heirs and assigns, all such rights and privileges as may be used without interfering with or abridging the rights and easement hereby acquired, including the right to cross over the right-of-way as access to their adjoining land; subject, however, to existing easements for public roads and highways, public utilities, railroads and pipelines.

SJB does further grant and convey unto PLD a Utility Easement, being a perpetual and assignable easement and right-of-way in, on, over and across the land described, for the location, construction, operation, maintenance, alteration; repair and patrol of utilities and communication facilities including all appurtenances thereto; together with the right to trim, cut, fell and remove therefrom all trees, underbrush, obstructions and other vegetation, structures, or obstacles within the limits of the right-of-way; reserving, however, to the landowners, their heirs and assigns, all such rights and privileges as may be used without interfering with or abridging the rights and easement hereby acquired; subject, however, to existing easements for public roads and highways, public utilities, railroads and pipelines.

Perpetual Road Easements, Temporary Work Area Easements, and Utility Easements shall be described as follows:

Insert the following additional text at the end of Article 1.:

UTILITY EASEMENT

Parcel 1-F-S-1

That piece or portion of ground being Parcel 1-F-1-S-1, a utility easement, on, over and across the Voisin Tract, owned now or formerly by St. John The Baptist Parish, situated in Section 88, T-11-S, R-7-E, Southeastern Land District, East of the Mississippi River, Reserve, St. John the Baptist Parish, Louisiana being more fully described as follows:

From a point on the baseline having coordinates Y= 575217.29/ X= 3529914.39

proceed N78°40'15"E a distance of 200.97 feet to the point of beginning;

thence proceed N57°23'37"W a distance of 169.23 feet to a point and corner;

thence proceed N19°11'52"W a distance of 148.11 feet to a point and corner;

thence proceed N00°09'56"E a distance of 196.14 feet to a point and corner;

thence proceed N00°26'46"W a distance of 379.87 feet to a point and corner;

thence proceed N00°34'09"W a distance of 254.19 feet to a point and corner;

thence proceed N02°28'56"W a distance of 373.40 feet to a point and corner;

thence proceed N02°16'58"W a distance of 1117.20 feet to a point and corner;

thence proceed N01°47'09"W a distance of 499.43 feet to a point and corner;

thence proceed N01°50'54"W a distance of 999.16 feet to a point and corner;

thence proceed N01°34'20"W a distance of 499.08 feet to a point and corner;

thence proceed N00°43'38"E a distance of 315.56 feet to a point and corner;

thence proceed S81°11'47"E a distance of 20.20 feet to a point and corner;

thence proceed S00°43'38"W a distance of 312.32 feet to a point and corner;

thence proceed S01°34'20"E a distance of 498.63 feet to a point and corner;

thence proceed S01°50'54"E a distance of 999.13 feet to a point and corner;

thence proceed S01°47'09"E a distance of 499.35 feet to a point and corner;

thence proceed S02°16'58"E a distance of 1117.08 feet to a point and corner;

thence proceed S02°28'56"E a distance of 373.70 feet to a point and corner;

thence proceed S00°34'09"E a distance of 254.55 feet to a point and corner;

thence proceed S00°26'46"E a distance of 380.00 feet to a point and corner;

thence proceed S00°09'56"W a distance of 192.84 feet to a point and corner;

thence proceed S19°11'52"E a distance of 137.77 feet to a point and corner;

thence proceed S57°23'37"E a distance of 148.53 feet to a point and corner;

thence proceed S01°57'19"E a distance of 24.29 feet to the point of beginning.

All of which comprises Parcel 1-F-1-S-1, a utility easement, as shown on Sheets 1 & 2 of the Right of Way Map of Access Road F West Shore Lake Pontchartrain, Louisiana Hurricane and Storm Damage Risk Reduction Project, St. John the Baptist Parish, Louisiana, and contains an area of 98,652.6 square feet or 2.265 acres.

Replace Article 3. PROJECT LOCATION *with*

The above described rights of way, servitudes and easements including Perpetual Road Easements, Temporary Work Areas Easements, and Utility Easement are granted unto PLD, its successors or assigns regarding the project more particularly know as West Shore Lake Pontchartrain (WSLP) Hurricane and Storm Damage Risk Reduction System, St. Charles and St. John the Baptist Parishes, Louisiana (hereinafter "Project") as shown on map prepared by Stephen P. Flynn, dated October 13, 2020, and revised March 17, 2021, for Access Road D and attached hereto as **Exhibit "D"** and map prepared by Stephen P. Flynn, dated November 13, 2020, and revised July 23, 2026, for Access Road F and attached hereto as **Exhibit "E"**.

Replace Article 5. PARCEL VALUES *with*

PLD and SJB further agree that SJB under the terms of this Intergovernmental Agreement with PLD recognizes the value and benefit to the taxpayers, residents and business of St. John the Baptist Parish. In recognizing the value of this project, St. John the Baptist Parish hereby grants the Perpetual Road Easements, Temporary Work Area Easements, and Utility Easement as well as the Easements granted in the original Intergovernmental Agreement approved April 13, 2021 without compensation. The total value of compensation for the easements granted in the March 7, 2022 Intergovernmental Agreement total Ninety Three Thousand Six Hundred and no/100 ($93,600) Dollars. By mutual agreement between SJB and PLD, no appraisal was obtained to establish the compensation value of the temporary work area easement extension or utility easement granted herein by Amendment No. 1 to the March 7, 2022 Intergovernmental Agreement.

SJB and PLD further agree that all remaining terms and conditions of the March 7, 2022 Intergovernmental Agreement, recorded in the St. John the Baptist conveyance records in Instrument No. 87483-CO on March 9, 2022, not in conflict herein, shall remain in full force and effect.

[Remainder of the page intentionally left blank]

IN WITNESS WHEREOF, THE PARTIES HERETO HAVE EXECUTED THIS AGREEMENT AS OF THE DATE SHOWN BELOW.

PONTCHARTRAIN LEVEE DISTRICT

BY: _____
Randy T. Clouatre, Sr., President

DATE: _____

WITNESSES:

_____
Signature

_____
Print Name

_____
Signature

_____
Print Name

ST. JOHN THE BAPTIST PARISH

BY: _____
Jaclyn Hotard, President

DATE: _____

WITNESSES:

_____
Signature

_____
Print Name

_____
Signature

_____
Print Name

STATE OF LOUISIANA

PARISH OF _____

BEFORE ME, the undersigned authority, duly commissioned and qualified in and for said Parish and State aforesaid, on this _____ day of _____2026, personally came and appeared Randy T. Clouatre, Sr. to me known, who declared that he is the President of the Pontchartrain Levee District and that he executed the foregoing instrument on behalf of said entity and that the instrument was signed pursuant to the authority granted to him by said entity and that he acknowledged the instrument to be the free act and deed of said entity.

_____
Signature

_____
Print Name

_____
Louisiana Notary Public / Bar Number

My commission expires: _____
(SEAL)

STATE OF LOUISIANA

PARISH OF _____

BEFORE ME, the undersigned authority, duly commissioned and qualified in and for said Parish and State aforesaid, on this _____ day of _____2026, personally came and appeared Jaclyn Hotard, to me known, who declared that she is the President of St. John the Baptist Parish and that she executed the foregoing instrument on behalf of said entity and that the instrument was signed pursuant to the authority granted to her by said entity and that she acknowledged the instrument to be the free act and deed of said entity.

_____
Signature

_____
Print Name

_____
Louisiana Notary Public / Bar Number

My commission expires: _____
(SEAL)


PREPARED ON BEHALF OF
THE PONTCHARTRAIN LEVEE DISTRICT AND
THE COASTAL PROTECTION AND RESTORATION AUTHORITY

ACCESS ROAD F FROM AIRLINE HIGHWAY
NORTH ACROSS VARIOUS LANDS
TO REACH WSLP-106


RIGHT OF WAY MAP

WEST SHORE LAKE PONTCHARTRAIN
LOUISIANA HURRICANE AND STORM DAMAGE
RISK REDUCTION PROJECT

ST. JOHN THE BAPTIST PARISH, LOUISIANA
STA. 00+00.00 TO 107+20.16

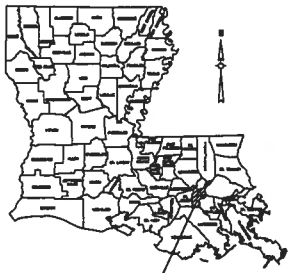

VICINITY MAP

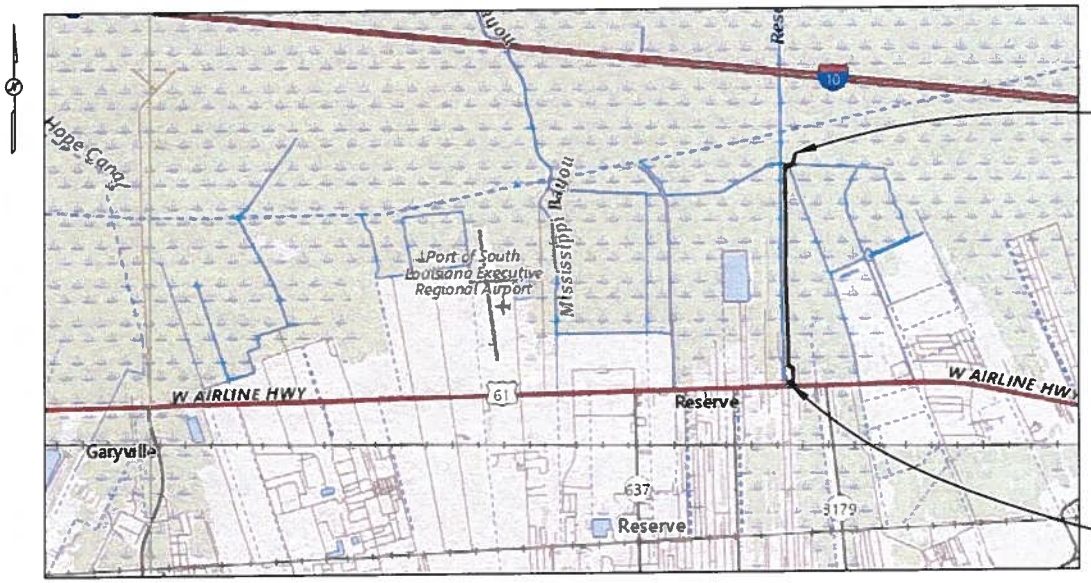

LAYOUT MAP

SCALE: 1 INCH = 5000 FEET

SCALE IN FEET

STA. 107+20.16
END ACCESS ROAD F FROM AIRLINE HIGHWAY NORTH ACROSS VARIOUS LANDS TO REACH WSLP-106
FOR THE WEST SHORE LAKE PONTCHARTRAIN LOUISIANA HURRICANE AND STORM DAMAGE RISK REDUCTION PROJECT

STA. 00+00.00
BEGIN ACCESS ROAD F FROM AIRLINE HIGHWAY NORTH ACROSS VARIOUS LANDS TO REACH WSLP-106
FOR THE WEST SHORE LAKE PONTCHARTRAIN LOUISIANA HURRICANE AND STORM DAMAGE RISK REDUCTION PROJECT

STATE OF LOUISIANA
STEPHEN P. FLYNN
REG. No. 4668
REGISTERED PROFESSIONAL
LAND SURVEYOR

Stephen P. Flynn

DATE: 11/13/2020 100%


DATE	DESCRIPTION	BY
	REVISIONS	
3/11/2021	REVISED TITLE SHEET	TPT

RSC DWG NO.: L1554_WO3815_RSC_Title_Road F_Revised

EXHIBIT "E"

S:\Land Projects R2\L dwgs\L1554\L1554_WO3815\dwg\L1554_WO3815_RSC_Title_Road F_Revised.dwg 3/2/2021 8:09:34 AM CST

21

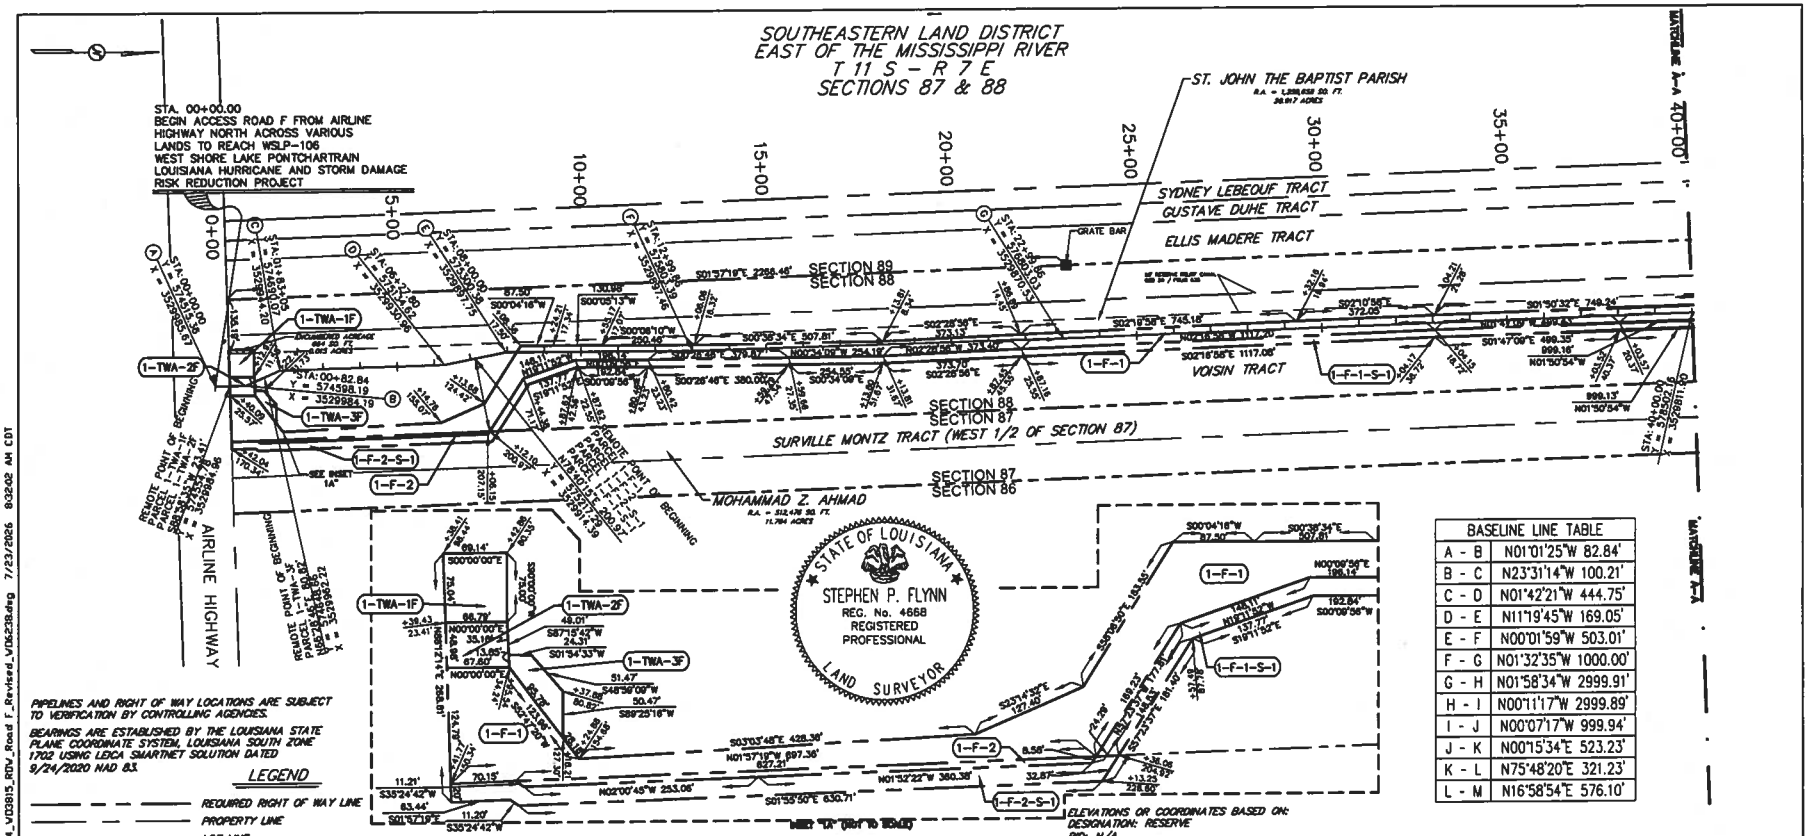

BASELINE LINE TABLE	
A - B	N01°01'25"W 82.84'
B - C	N23°31'14"W 100.21'
C - D	N01°42'21"W 444.75'
D - E	N11°19'45"W 169.05'
E - F	N00°01'59"W 503.01'
F - G	N01°32'35"W 1000.00'
G - H	N01°58'34"W 2999.91'
H - I	N00°11'17"W 2999.89'
I - J	N00°07'17"W 999.94'
J - K	N00°15'34"E 523.23'
K - L	N75°48'20"E 321.23'
L - M	N16°58'54"E 576.10'

PIPELINES AND RIGHT OF WAY LOCATIONS ARE SUBJECT TO VERIFICATION BY CONTROLLING AGENCIES.

BEARINGS ARE ESTABLISHED BY THE LOUISIANA STATE PLANE COORDINATE SYSTEM, LOUISIANA SOUTH ZONE 1702 USING LEICA SMARTNET SOLUTION DATED 9/24/2020 NAD 83.

LEGEND

- REQUIRED RIGHT OF WAY LINE
- PROPERTY LINE
- LOT LINE
- LIMITS OF CONSTRUCTION
- EXISTING RIGHT OF WAY LINE
- SECTION LINE
- QUARTER SECTION LINE
- SERVITUDE
- EXISTING SERVITUDE

SCALE: 1 INCH = 300 FEET

SCALE IN FEET

I CERTIFY THAT THIS PLAT REPRESENTS AN ACTUAL ROUTE SURVEY MADE BY ME, OR BY THOSE UNDER MY DIRECTION AND COMPLIES WITH THE REQUIREMENTS OF LOUISIANA'S "STANDARDS OF PRACTICE FOR BOUNDARY SURVEYS" FOR A CLASS D ROUTE SURVEY SPECIFICALLY CHAPTER 2909 - ROUTE SURVEY.

RESIDUAL ACREAGE NOTE
RESIDUAL ACREAGES SHOWN ARE CALCULATED FOR INFORMATION PURPOSES ONLY.
THE RESIDUAL ACREAGES ARE SUBJECT TO REVIEW AND VERIFICATION BY TITLE AND SURVEY.

PARCEL	OWNER	ACQUISITION	RECORDATION DATE	AREA	ESTATE TYPE
1-F-1-S-1	ST. JOHN THE BAPTIST PARISH	C.O.B. 104 PG. 660 INSTRUMENT NO. 55518	DECEMBER 14, 1978	2.265 AC.	UTILITY EASEMENT
1-F-2-S-1	MOHAMMAD Z. AHMAD	INSTRUMENT NO. 416845	FEBRUARY 20, 2026	0.334 AC.	UTILITY EASEMENT
1-F-2	MOHAMMAD Z. AHMAD (formerly QUATEWORLD, L.L.C.)	INSTRUMENT NO. 416845	FEBRUARY 20, 2026	0.096 AC.	ROAD EASEMENT
1-F-1	ST. JOHN THE BAPTIST PARISH	C.O.B. 104 PG. 660 INSTRUMENT NO. 55518	DECEMBER 14, 1978	5.378 AC.	ROAD EASEMENT
1-TWA-3F	ST. JOHN THE BAPTIST PARISH	C.O.B. 104 PG. 660 INSTRUMENT NO. 55518	DECEMBER 14, 1978	0.053 AC.	TEMPORARY WORK AREA EASEMENT
1-TWA-2F	ST. JOHN THE BAPTIST PARISH	C.O.B. 104 PG. 660 INSTRUMENT NO. 55518	DECEMBER 14, 1978	0.076 AC.	TEMPORARY WORK AREA EASEMENT
1-TWA-1F	ST. JOHN THE BAPTIST PARISH	C.O.B. 104 PG. 660 INSTRUMENT NO. 55518	DECEMBER 14, 1978	0.117 AC.	TEMPORARY WORK AREA FOR STAGING EASEMENT

ELEVATIONS OR COORDINATES BASED ON:
DESIGNATION: RESERVE
PID: N/A
STAMPING: RESERVE 2018
STATE/COUNTY: LA/ST. JOHN THE BAPTIST PARISH
NAD 83: NORTHING = 574607.35 / EASTING = 35299.31.99
NAVD 88: 4.22 (FEET)
EPOCH: 2009.55
DERIVATION: GPS OBS
PUBLISH DATE: DECEMBER 15, 2018

DESIGNATION: PBM MARATHON
PID: N/A
STAMPING: MARATHON 2018
STATE/COUNTY: LA/ST. JOHN THE BAPTIST PARISH
NAD 83: NORTHING = 574173.74 / EASTING =351862.3.03
NAVD 88: 9.37 (FEET)
EPOCH: 2009.55
DERIVATION: GPS OBS
PUBLISH DATE: DECEMBER 15, 2018

DATE	DESCRIPTION	BY
7/23/2026	REVISED OWNER OF PARCEL 1-F-2 & 1-F-2-S-1	TPT
2/4/2026	REVISED TO SHOW UTILITY EASEMENT AND PARCELS 1-F-1-S-1 AND 1-F-2-S-1	TPT
3/11/2021	REVISED PARCEL 1-F-2, PARCEL 1-TWA-3F ESTATE TYPE, ADDED PARCEL 1-TWA-3F & RESIDUAL ACREAGE	TPT
REVISIONS		

PREPARED ON BEHALF OF
THE PONTCHARTRAIN LEVEE DISTRICT AND
THE COASTAL PROTECTION AND RESTORATION AUTHORITY

ACCESS ROAD F FROM AIRLINE HIGHWAY
NORTH ACROSS VARIOUS LANDS
TO REACH WSLP-106

RIGHT OF WAY MAP
WEST SHORE LAKE PONTCHARTRAIN,
LOUISIANA HURRICANE AND STORM DAMAGE
RISK REDUCTION PROJECT
ST. JOHN THE BAPTIST PARISH, LOUISIANA
STA. 00+00.00 TO 107+20.16


SUTTERLANDER SURVEYING COMPANY
STEPHEN P. FLYNN P.L.S.
LA. ST. REG. NO. 4668

DATE: 11/13/2020 100% | SCALE: 1" = 300' | SHEET NO. 1
DRAWN BY: T.P.T. | COMPUTED BY: S.P.F.

RSC DWG NO.: L1554_W03815_ROW_Road F_Revised_W06238

S:\Land Projects R2\Legals\L1554\L1554_W03815_ROW_Road F_Revised_W06238.dwg 7/23/2026 8:32:02 AM CDT

22

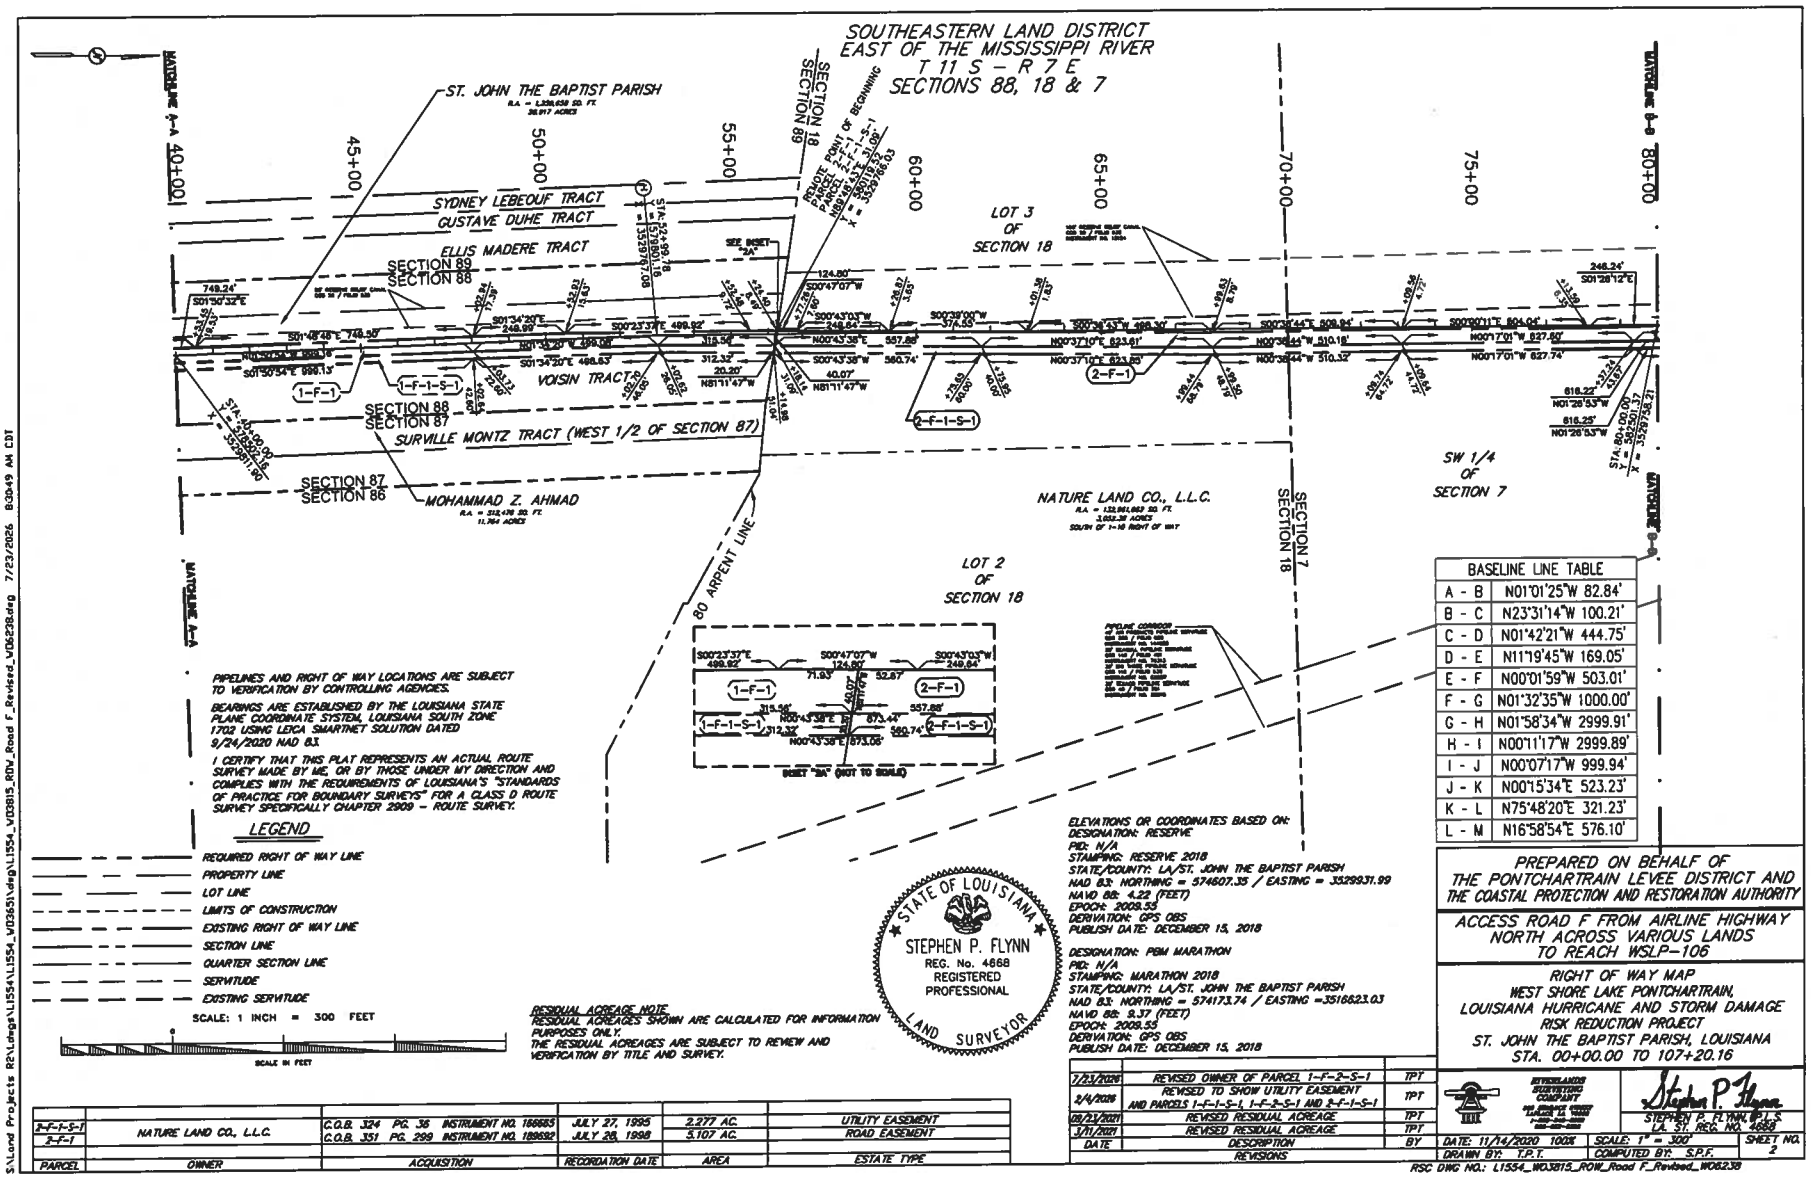

PIPELINES AND RIGHT OF WAY LOCATIONS ARE SUBJECT TO VERIFICATION BY CONTROLLING AGENCIES.

BEARINGS ARE ESTABLISHED BY THE LOUISIANA STATE PLANE COORDINATE SYSTEM, LOUISIANA SOUTH ZONE 1702 USING LEICA SMARTNET SOLUTION DATED 9/24/2020 NAD 83.

I CERTIFY THAT THIS PLAT REPRESENTS AN ACTUAL ROUTE SURVEY MADE BY ME, OR BY THOSE UNDER MY DIRECTION AND COMPLIES WITH THE REQUIREMENTS OF LOUISIANA'S "STANDARDS OF PRACTICE FOR BOUNDARY SURVEYS" FOR A CLASS D ROUTE SURVEY SPECIFICALLY CHAPTER 2909 – ROUTE SURVEY.

LEGEND

- REQUIRED RIGHT OF WAY LINE
- PROPERTY LINE
- LOT LINE
- LIMITS OF CONSTRUCTION
- EXISTING RIGHT OF WAY LINE
- SECTION LINE
- QUARTER SECTION LINE
- SERVITUDE
- EXISTING SERVITUDE

SCALE: 1 INCH = 300 FEET

SCALE IN FEET

RESIDUAL ACREAGE NOTE
RESIDUAL ACREAGES SHOWN ARE CALCULATED FOR INFORMATION PURPOSES ONLY.
THE RESIDUAL ACREAGES ARE SUBJECT TO REVIEW AND VERIFICATION BY TITLE AND SURVEY.

STATE OF LOUISIANA
STEPHEN P. FLYNN
REG. No. 4668
REGISTERED PROFESSIONAL
LAND SURVEYOR

BASELINE LINE TABLE	
A - B	N01°01'25"W 82.84'
B - C	N23°31'14"W 100.21'
C - D	N01°42'21"W 444.75'
D - E	N11°19'45"W 169.05'
E - F	N00°01'59"W 503.01'
F - G	N01°32'35"W 1000.00'
G - H	N01°58'34"W 2999.91'
H - I	N00°11'17"W 2999.89'
I - J	N00°07'17"W 999.94'
J - K	N00°15'34"E 523.23'
K - L	N75°48'20"E 321.23'
L - M	N16°58'54"E 576.10'

ELEVATIONS OR COORDINATES BASED ON:
DESIGNATION: RESERVE
PID: N/A
STAMPING: RESERVE 2018
STATE/COUNTY: LA/ST. JOHN THE BAPTIST PARISH
NAD 83: NORTHING = 574607.35 / EASTING = 3529931.99
NAVD 88: 4.22 (FEET)
EPOCH: 2009.55
DERIVATION: GPS OBS
PUBLISH DATE: DECEMBER 15, 2018

DESIGNATION: PBM MARATHON
PID: N/A
STAMPING: MARATHON 2018
STATE/COUNTY: LA/ST. JOHN THE BAPTIST PARISH
NAD 83: NORTHING = 574173.74 / EASTING =3516823.03
NAVD 88: 9.37 (FEET)
EPOCH: 2009.55
DERIVATION: GPS OBS
PUBLISH DATE: DECEMBER 15, 2018

PREPARED ON BEHALF OF
THE PONTCHARTRAIN LEVEE DISTRICT AND
THE COASTAL PROTECTION AND RESTORATION AUTHORITY

ACCESS ROAD F FROM AIRLINE HIGHWAY
NORTH ACROSS VARIOUS LANDS
TO REACH WSLP–106

RIGHT OF WAY MAP
WEST SHORE LAKE PONTCHARTRAIN,
LOUISIANA HURRICANE AND STORM DAMAGE
RISK REDUCTION PROJECT
ST. JOHN THE BAPTIST PARISH, LOUISIANA
STA. 00+00.00 TO 107+20.16

PARCEL	OWNER	ACQUISITION	RECORDATION DATE	AREA	ESTATE TYPE
2-F-1-S-1	NATURE LAND CO., L.L.C.	C.O.B. 324 PG. 36 INSTRUMENT NO. 186685	JULY 27, 1995	2.277 AC.	UTILITY EASEMENT
2-F-1		C.O.B. 351 PG. 299 INSTRUMENT NO. 189692	JULY 28, 1998	5.107 AC.	ROAD EASEMENT

DATE	DESCRIPTION	BY
	REVISIONS	
7/23/2026	REVISED OWNER OF PARCEL 1-F-2-S-1	TPT
2/4/2026	REVISED TO SHOW UTILITY EASEMENT AND PARCELS 1-F-1-S-1, 1-F-2-S-1 AND 2-F-1-S-1	TPT
09/23/2021	REVISED RESIDUAL ACREAGE	TPT
3/11/2021	REVISED RESIDUAL ACREAGE	TPT

SOUTHERN LAND SURVEYING COMPANY
"LEADERS IN SURVEYING"
(985) 345-0888
(800) 256-0888


STEPHEN P. FLYNN, P.L.S.
LA. ST. REG. NO. 4668

DRAWN BY: T.P.T. | COMPUTED BY: S.P.F. | DATE: 11/14/2020 100% | SCALE: 1" = 300' | SHEET NO. 2

RSC DWG NO.: L1554_W03815_ROW_Road F_Revised_W06239

S:\Land Projects R2\Ldegis\L1554\L1554_W03651\dwg\L1554_W03815_ROW_Road F_Revised_W06239.dwg 7/23/2026 8:30:49 AM CDT

23

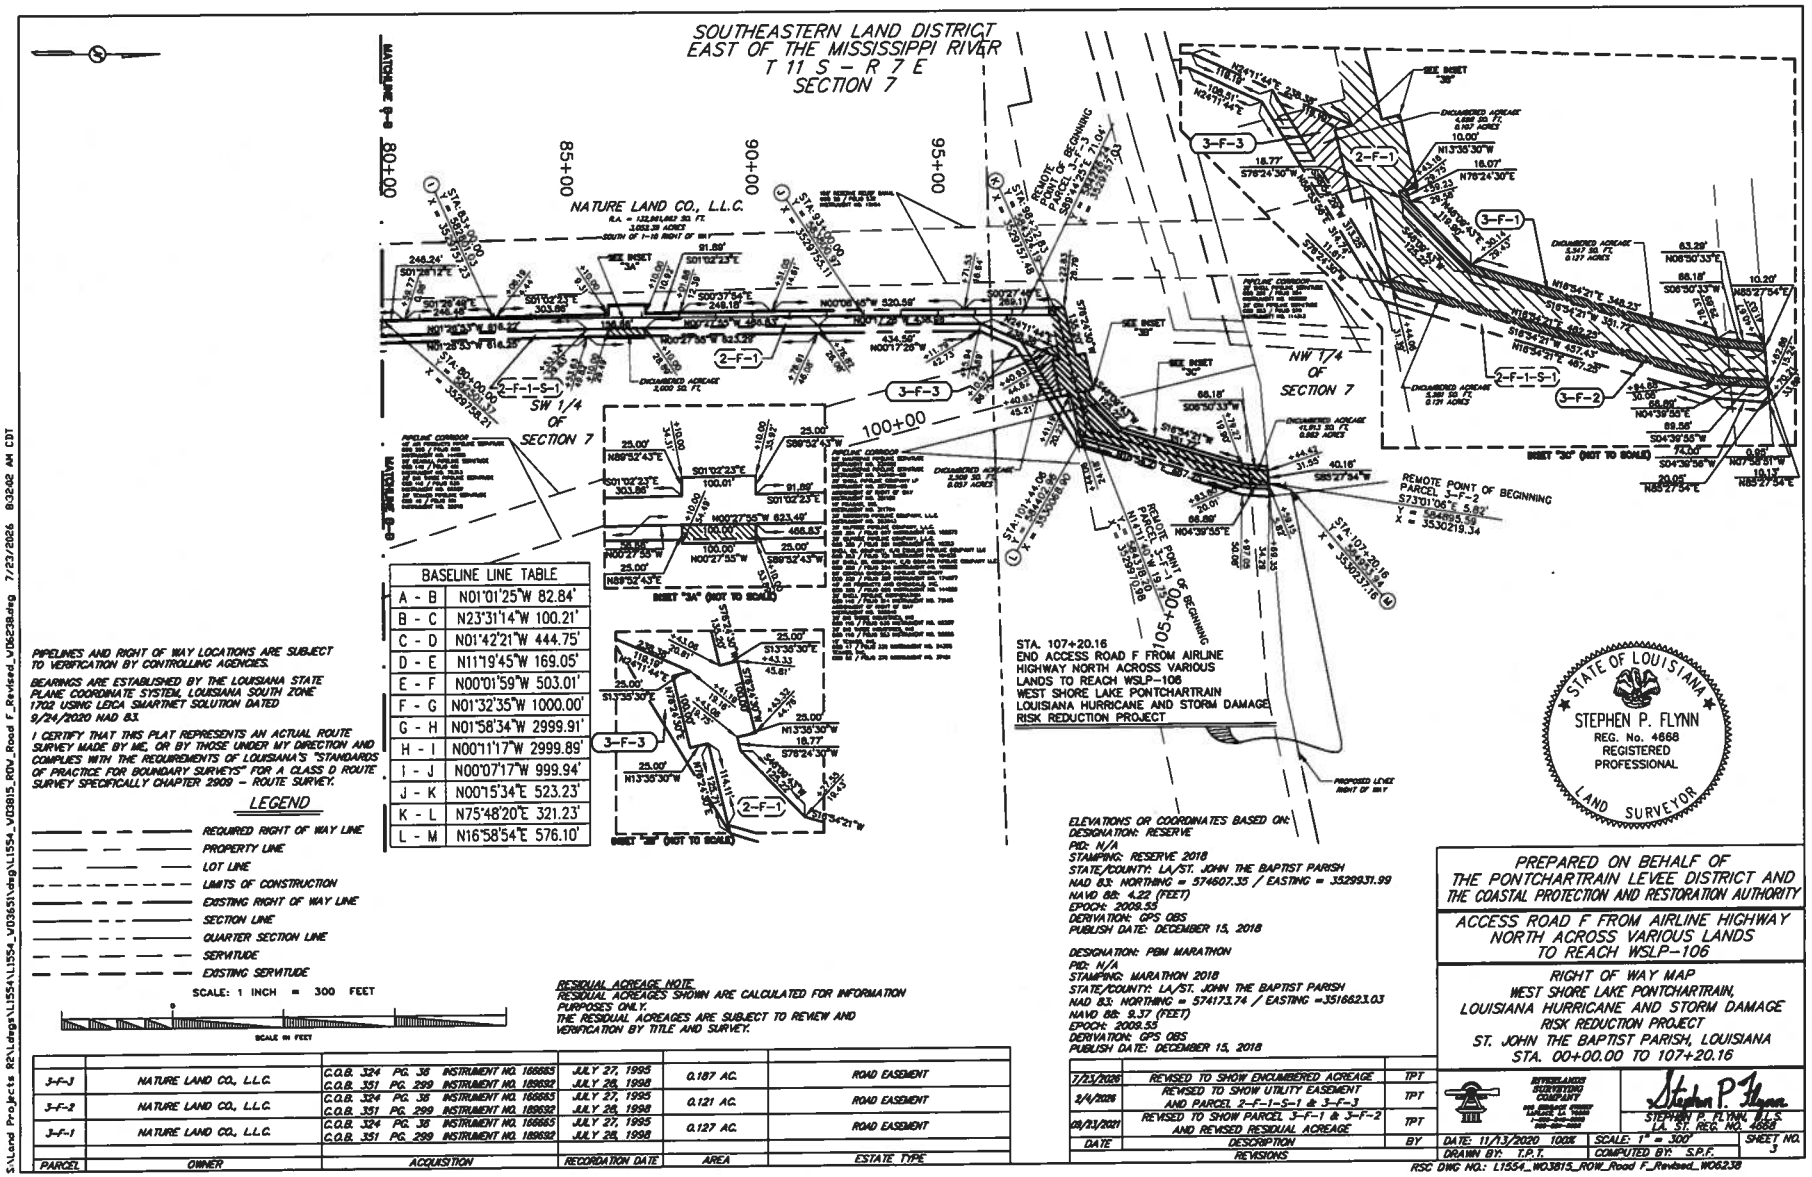

BASELINE LINE TABLE	
A - B	N01°01'25"W 82.84'
B - C	N23°31'14"W 100.21'
C - D	N01°42'21"W 444.75'
D - E	N11°19'45"W 169.05'
E - F	N00°01'59"W 503.01'
F - G	N01°32'35"W 1000.00'
G - H	N01°58'34"W 2999.91'
H - I	N00°11'17"W 2999.89'
I - J	N00°07'17"W 999.94'
J - K	N00°15'34"E 523.23'
K - L	N75°48'20"E 321.23'
L - M	N16°58'54"E 576.10'

PIPELINES AND RIGHT OF WAY LOCATIONS ARE SUBJECT TO VERIFICATION BY CONTROLLING AGENCIES.

BEARINGS ARE ESTABLISHED BY THE LOUISIANA STATE PLANE COORDINATE SYSTEM, LOUISIANA SOUTH ZONE 1702 USING LEICA SMARTNET SOLUTION DATED 9/24/2020 NAD 83.

I CERTIFY THAT THIS PLAT REPRESENTS AN ACTUAL ROUTE SURVEY MADE BY ME, OR BY THOSE UNDER MY DIRECTION AND COMPLIES WITH THE REQUIREMENTS OF LOUISIANA'S "STANDARDS OF PRACTICE FOR BOUNDARY SURVEYS" FOR A CLASS D ROUTE SURVEY SPECIFICALLY CHAPTER 2909 – ROUTE SURVEY.

LEGEND

- REQUIRED RIGHT OF WAY LINE
- PROPERTY LINE
- LOT LINE
- LIMITS OF CONSTRUCTION
- EXISTING RIGHT OF WAY LINE
- SECTION LINE
- QUARTER SECTION LINE
- SERVITUDE
- EXISTING SERVITUDE

SCALE: 1 INCH = 300 FEET

SCALE IN FEET

ELEVATIONS OR COORDINATES BASED ON:
DESIGNATION: RESERVE
PID: N/A
STAMPING: RESERVE 2018
STATE/COUNTY: LA/ST. JOHN THE BAPTIST PARISH
NAD 83: NORTHING = 574607.35 / EASTING = 3529931.99
NAVD 88: 4.22 (FEET)
EPOCH: 2009.55
DERIVATION: GPS OBS
PUBLISH DATE: DECEMBER 15, 2018

DESIGNATION: PBM MARATHON
PID: N/A
STAMPING: MARATHON 2018
STATE/COUNTY: LA/ST. JOHN THE BAPTIST PARISH
NAD 83: NORTHING = 574173.74 / EASTING = 3516823.03
NAVD 88: 9.37 (FEET)
EPOCH: 2009.55
DERIVATION: GPS OBS
PUBLISH DATE: DECEMBER 15, 2018

RESIDUAL ACREAGE NOTE
RESIDUAL ACREAGES SHOWN ARE CALCULATED FOR INFORMATION PURPOSES ONLY.
THE RESIDUAL ACREAGES ARE SUBJECT TO REVIEW AND VERIFICATION BY TITLE AND SURVEY.

PARCEL	OWNER	ACQUISITION	RECORDATION DATE	AREA	ESTATE TYPE
3-F-3	NATURE LAND CO., L.L.C.	C.O.B. 324 PG. 38 INSTRUMENT NO. 166883 C.O.B. 351 PG. 299 INSTRUMENT NO. 189692	JULY 27, 1995 JULY 28, 1998	0.187 AC.	ROAD EASEMENT
3-F-2	NATURE LAND CO., L.L.C.	C.O.B. 324 PG. 38 INSTRUMENT NO. 166885 C.O.B. 351 PG. 299 INSTRUMENT NO. 189692	JULY 27, 1995 JULY 28, 1998	0.121 AC.	ROAD EASEMENT
3-F-1	NATURE LAND CO., L.L.C.	C.O.B. 324 PG. 38 INSTRUMENT NO. 166885 C.O.B. 351 PG. 299 INSTRUMENT NO. 189692	JULY 27, 1995 JULY 28, 1998	0.127 AC.	ROAD EASEMENT

DATE	DESCRIPTION	BY
7/23/2026	REVISED TO SHOW ENCUMBERED ACREAGE	TPT
2/4/2026	REVISED TO SHOW UTILITY EASEMENT AND PARCEL 2-F-1-S-1 & 3-F-3	TPT
09/21/2021	REVISED TO SHOW PARCEL 3-F-1 & 3-F-2 AND REVISED RESIDUAL ACREAGE	TPT

REVISIONS

STATE OF LOUISIANA
STEPHEN P. FLYNN
REG. No. 4668
REGISTERED PROFESSIONAL
LAND SURVEYOR

PREPARED ON BEHALF OF THE PONTCHARTRAIN LEVEE DISTRICT AND THE COASTAL PROTECTION AND RESTORATION AUTHORITY

ACCESS ROAD F FROM AIRLINE HIGHWAY NORTH ACROSS VARIOUS LANDS TO REACH WSLP-106

RIGHT OF WAY MAP
WEST SHORE LAKE PONTCHARTRAIN, LOUISIANA HURRICANE AND STORM DAMAGE RISK REDUCTION PROJECT
ST. JOHN THE BAPTIST PARISH, LOUISIANA
STA. 00+00.00 TO 107+20.16

RIVERLANDS SURVEYING COMPANY
STEPHEN P. FLYNN, P.L.S.
LA. ST. REG. NO. 4668


DATE: 11/13/2020 100% | SCALE: 1" = 300' | SHEET NO. 3
DRAWN BY: T.P.T. | COMPUTED BY: S.P.F.

RSC DWG NO.: L1554_W03815_ROW_Road F_Revised_W06238

S:\Land Projects R2\Lidars\L1554\L1554_V03651\dgn\L1554_V03815_ROW_Road F_Revised_V06238.dwg 7/23/2026 8:32:02 AM CDT

24

SOUTHEASTERN LAND DISTRICT
EAST OF THE MISSISSIPPI RIVER
T 11 S – R 7 E
SECTIONS 7, 18, 87 & 88

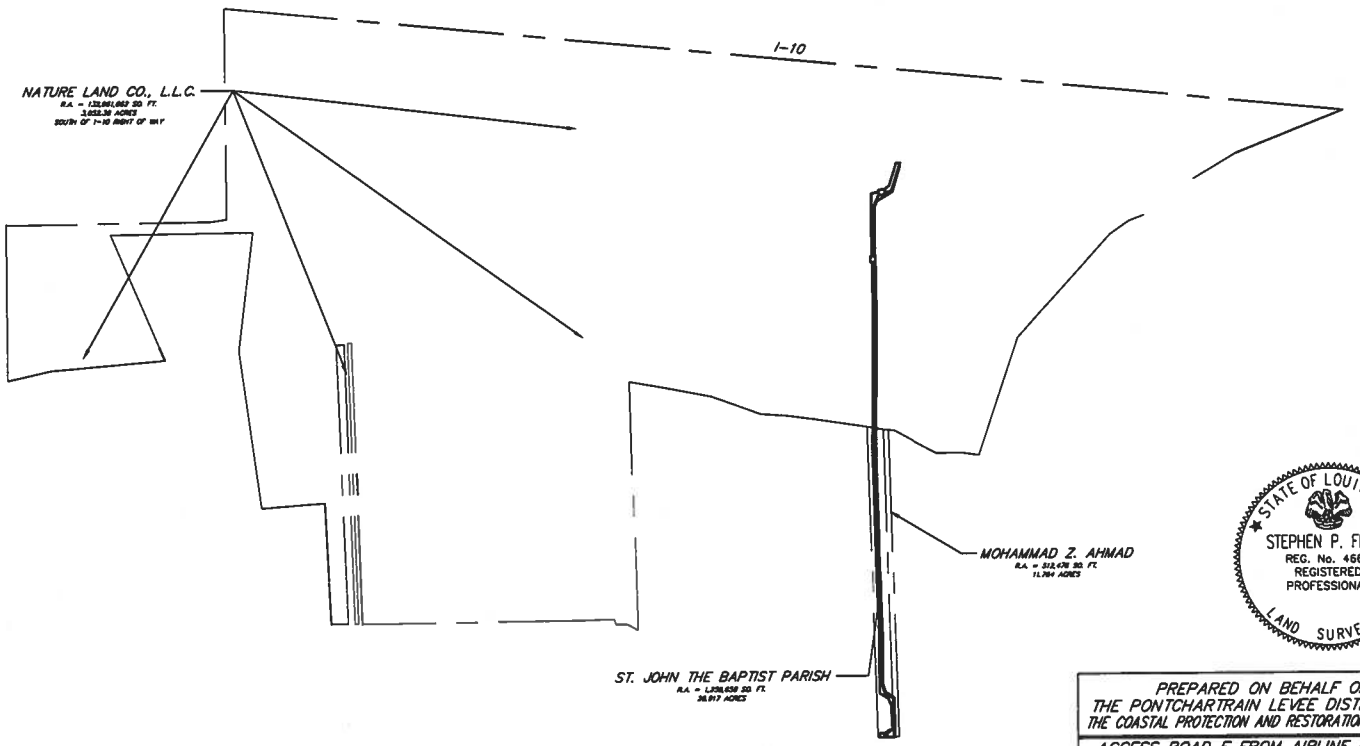

STATE OF LOUISIANA
STEPHEN P. FLYNN
REG. No. 4668
REGISTERED
PROFESSIONAL
LAND SURVEYOR

PREPARED ON BEHALF OF
THE PONTCHARTRAIN LEVEE DISTRICT AND
THE COASTAL PROTECTION AND RESTORATION AUTHORITY

ACCESS ROAD F FROM AIRLINE HIGHWAY
NORTH ACROSS VARIOUS LANDS
TO REACH WSLP-106

RIGHT OF WAY MAP
WEST SHORE LAKE PONTCHARTRAIN,
LOUISIANA HURRICANE AND STORM DAMAGE
RISK REDUCTION PROJECT
ST. JOHN THE BAPTIST PARISH, LOUISIANA
STA. 00+00.00 TO 107+20.16

RESIDUAL ACREAGE NOTE:
RESIDUAL ACREAGES SHOWN ARE CALCULATED FOR INFORMATION PURPOSES ONLY.
THE RESIDUAL ACREAGES ARE SUBJECT TO REVIEW AND VERIFICATION BY TITLE AND SURVEY.

PIPELINES AND RIGHT OF WAY LOCATIONS ARE SUBJECT TO VERIFICATION BY CONTROLLING AGENCIES.

THE LOCATION OF SECTION LINES, TOWNSHIP LINES & RANGE LINE WERE SCALED FROM REFERENCE PLATS & QUADRANGLE MAPS AND IS APPROXIMATE ONLY.

SCALE: 1 INCH = 2000 FEET

SCALE IN FEET

DATE	DESCRIPTION	BY
7/23/2025	REVISED RESIDUAL SHEET	TPT
1/4/2024	REVISED RESIDUAL SHEET	TPT
09/21/2021	REVISED RESIDUAL SHEET	TPT
3/11/2021	REVISED RESIDUAL SHEET	TPT

REVISIONS

BERGERON SURVEYING COMPANY
"LARGE LA. FIRM"
1-888-246-0000
985-868-0000

DATE: 11/13/2020 100%
DRAWN BY: T.P.T.
SCALE: 1" = 2000'
COMPUTED BY: S.P.F.
SHEET NO. 4

STEPHEN P. FLYNN, JR. P.L.S.
LA. ST. REG. NO. 4668

RSC DWG NO.: L1554_W03815_ROW_Road F_Residual_Revised_W06238

S:\Land Projects R2\Lidgis\L1554\L1554_W03815_ROW_Road F_Residual_Revised_W06238.dwg 7/23/2025 8:27:38 AM CDT

25

ST. JOHN THE BAPTIST PARISH COUNCIL
STATE OF LOUISIANA

RESOLUTION
R26-154

Councilman _____ proposed and Councilman _____ seconded the following resolution:

THE ST. JOHN THE BAPTIST PARISH COUNCIL HEREBY RESOLVES:

A RESOLUTION AUTHORIZING ST. JOHN THE BAPTIST PARISH TO EXTEND THE PROFESSIONAL SERVICES AGREEMENT WITH ELOS ENVIRONMENTAL, LLC FOR EMERGENCY PREPAREDNESS SUPPORT FEMA SUBSTANTIAL DAMAGE DETERMINATIONS SERVICES

WHEREAS, Article IV, Section H (2) and (5) of the St. John the Baptist Parish Home Rule Charter permits the Parish Council to adopt a resolution when authorizing a designated person(s) to execute a previously approved contract on its behalf and/or to perform a ministerial act related to the administrative business of the Parish; and

WHEREAS, Extension No. 1 will add one year to the original Agreement with Elos Environmental LLC; and,

WHEREAS, Elos Environmental, LLC provides services to improve local disaster emergency preparedness, specifically to procure planning, data management and floodplain management support in advance of the next event;

WHEREAS, the assistance of FEMA may be necessary in the Parish's recovery efforts depending on the severity and damages as a result of a natural or manmade disaster; and,

WHEREAS, these services are necessary to effectively and efficiently complete the required FEMA Substantial Damage Determinations (SDs).

NOW, THEREFORE, BE IT RESOLVED, by the St. John the Baptist Parish Council, that Parish President, Jaclyn Hotard is hereby duly authorized and empowered on behalf of the St. John the Baptist Parish Council to execute Extension No. 1 of the Professional Services Agreement between St. John the Baptist Parish and Elos Environmental, LLC.

This resolution having been submitted to a vote; the vote thereon was as follows:

YEAS:
NAYS:
ABSTAIN:
ABSENT:

And, the resolution was declared adopted on this, the _____ day of _____ 2026.

_____

Council Chairman

26

_____

Legislative Assistant

Approved: _____

Veto: _____

_____

Parish President

* * * * *

C E R T I F I C A T E

I, Donna Barber, Legislative Assistant of the Council of the Parish of St. John, State of Louisiana, hereby certify that the foregoing is a true and correct copy of a resolution adopted by the St. John Parish Council in regular meeting held on the_____ day of _____ 2026.

Signed at Laplace, Louisiana this_____ day of _____ 2026.

_____

Donna Barber
Legislative Assistant

(S E A L)

ST. JOHN
THE BAPTIST PARISH

1811 W. Airline Highway
LaPlace, LA 70068
(985) 652-9569

EXTENSION NO. 1
BETWEEN
ST. JOHN THE BAPTIST PARISH
AND
ELOS ENVIRONMENTAL, LLC
FOR
EMERGENCY PREPAREDNESS SUPPORT
FEMA SUBSTANTIAL DAMAGE DETERMINATION SERVICES

This Extension is made and entered into on this _____ **day of** _____ **2026,** between **St. John the Baptist Parish Council,** hereinafter referred to as "**PARISH**", represented by **Jaclyn Hotard, Parish President**, in accordance with the duly passed resolution of the St. John the Baptist Parish Council, and **Elos Environmental, LLC, 607 W. Morris Ave, Hammond, LA 70403,** represented by James Prather, (hereinafter referred to as "**Contractor**"), do hereby extend the original **Agreement** under the following terms and conditions.

Extension
The "Extension" Section of the original Agreement executed on December 27, 2023, provides that " The term of this Agreement may be extended in one-year increments upon written mutual agreement between the Parish Council and the CONTRACTOR, up to two (2) times.

Accordingly, the parties hereby agree to exercise the option to extend the original Agreement for an additional one (1) year term beginning January 15, 2027, terminating January 14, 2028.

Except as set forth in Extension No. 1, all terms and conditions not addressed herein shall remain as stated in the December 27, 2023 Agreement.

(SIGNATURE PAGE TO FOLLOW)

IN WITNESS WHEREOF, the parties have executed this Agreement as of this _____**day of** _____ **2026.**

PARISH:
ST. JOHN THE BAPTIST PARISH

By: _____
Jaclyn Hotard
Parish President

CONTRACTOR:
Elos Environmental, LLC

By: _____
James Prather
Vice President

WRITTEN CONSENT OF THE SOLE MEMBER OF ELOS ENVIRONMENTAL, LLC

(Signatory Authority – Bids and RFPs)

The undersigned, Aventia Operations, LLC, being the sole member (the "**Sole Member**") of ELOS Environmental, LLC, a Delaware limited liability company (the "**Company**"), hereby adopts by written consent the following resolutions:

BE IT RESOLVED, by the Sole Member of the Company that each of (i) James Prather, Vice President of the Company; (ii) Dirk Applegate, Chief Executive Officer of the Company, and (iii) Kefalari Mason, Secretary and Treasurer of the Company (each, a "**Designated Officer**"), acting singly, each be and hereby is authorized and empowered in the name of and on behalf of the Company to enter into, execute and deliver any requests for proposal or bids and any such contracts or agreements, certificates, instruments and other documents relating to such requests for proposal or bids, provided, in each case, such authority shall be subject to the following monetary limitations:

1. Firm fixed price bids/RFPs not to exceed $1,000,000
2. T&M bids/RFPs with cap not to exceed $1,000,000
3. Cost plus fixed fee bids/RFPs not to exceed $2,000,000
4. T&M bids/RFPs without cap not to exceed $2,000,000

(collectively, the "**Authorized Documents**"), and any and all amendments, modifications, and supplements thereto, and to include therein all such terms, provisions, conditions and stipulations as such Designated Officer shall determine appropriate in his or her discretion, such determination to be conclusively evidenced by such Designated Officer's execution and delivery thereof; provided, however, that the authority and power granted hereby to the Designated Officer shall be limited solely to such matters to be undertaken in the ordinary course of business of the Company which do not involve any self-dealing transactions involving the Designated Officer (excluding any transaction in which the Sole Member and the Designated Officer are participating jointly as a counterpart to the transaction with the Company).

BE IT FURTHER RESOLVED, that each Designated Officer, acting singly, be and is hereby further authorized and empowered in the name of and on behalf of the Company to execute and deliver all such other agreements, documents, certificates and instruments and to take and to cause to be taken all such actions as may be necessary or desirable in the sole discretion of such Designated Officer, acting singly, in order to consummate any transaction authorized by the preceding resolutions.

BE IT FURTHER RESOLVED, that each Designated Officer, acting singly, is expressly authorized and empowered to designate and appoint in writing (electronic mail transmission being sufficient) any other officer or officers of the Company to act in his or her place and stead in order to exercise all or any of the powers and authorities granted to such Designated Officer pursuant to the preceding resolutions, and upon such written designation and appointment, each such other officer or officers shall have such power and authority as may be granted by such Designated Officer therein.

BE IT FURTHER RESOLVED, that, in connection with the execution and delivery of an Authorized Document by a Designated Officer, a third party should provide, and require, certification of forms of authorized resolutions adopted by the Sole Member of the Company, provided such forms of resolutions are consistent with and limited to the authority granted to such Designated Officer by the foregoing resolutions, then upon the filing of copies of such forms of resolutions by the Designated Officer with the minute books of the Company, (i) such forms of resolutions shall thereupon be deemed

to have been duly adopted by the Sole Member of the Company, and (ii) such forms of resolutions may be certified by the Designated Officer as having been adopted by the Sole Member of the Company.

[*Signature page follows*]

Effective as of the 4th day of November, 2026.

SOLE MEMBER OF ELOS ENVIRONMENTAL, LLC:

AVENTIA OPERATIONS, LLC

By: _____

Name: Chris Dillon
Title: President

2026
St. John the Baptist Parish
Council Meetings
Meetings begin at 6:00 PM
(E) meetings held in Edgard

January 13 (E)	**July 14 (E)**
January 27	**July 28**
February 10	**August 11**
February 24	**August 25**
March 10 (E)	**September 8 (E)**
March 24	**September 22**
April 14	**October 13**
April 28	**October 27**
May 12 (E)	**November 10 (E)**
May 26	**November 24**
June 9	**December 8**
June 23	**December 22**

There will be four (4), three week lulls this year – that means a week with no agenda needed or council meeting. They are the last weeks of the month of March, June, September and December of 2026.

03/30/26 through 04/03/26
06/29/26 through 07/03/26
09/28/26 through 10/02/26
12/28/26 through 01/01/27

All meetings in Edgard will be held at the:
St. John the Baptist Parish Courthouse
2393 LA-18
Edgard, LA 70049

All meetings in LaPlace will be held at the:
St. John the Baptist Parish Government Complex
1811 W. Airline Hwy.
LaPlace, LA 70068

2027
St. John the Baptist Parish
Council Meetings
Meetings begin at 6:00 PM
(E) meetings held in Edgard

January 12 (E)	**July 13 (E)**
January 26	**July 27**
February 9	**August 10**
February 23	**August 24**
March 9 (E)	**September 14**
March 23	**September 28**
April 13	**October 12**
April 27	**October 26**
May 11 (E)	**November 9 (E)**
May 25	**November 23**
June 8	**December 14**
June 22	**December 28**

There will be four (4), three week lulls this year – that means a week with no agenda needed or council meeting. They are the last weeks of the month of March, June, August and November of 2027.

03/29/27 through 04/02/27
06/28/27 through 07/02/27
08/30/27 through 09/03/27
11/29/27 through 12/03/27

All meetings in Edgard will be held at the:
St. John the Baptist Parish Courthouse
2393 LA-18
Edgard, LA 70049

All meetings in LaPlace will be held at the:
St. John the Baptist Parish Government Complex
1811 W. Airline Hwy.
LaPlace, LA 70068